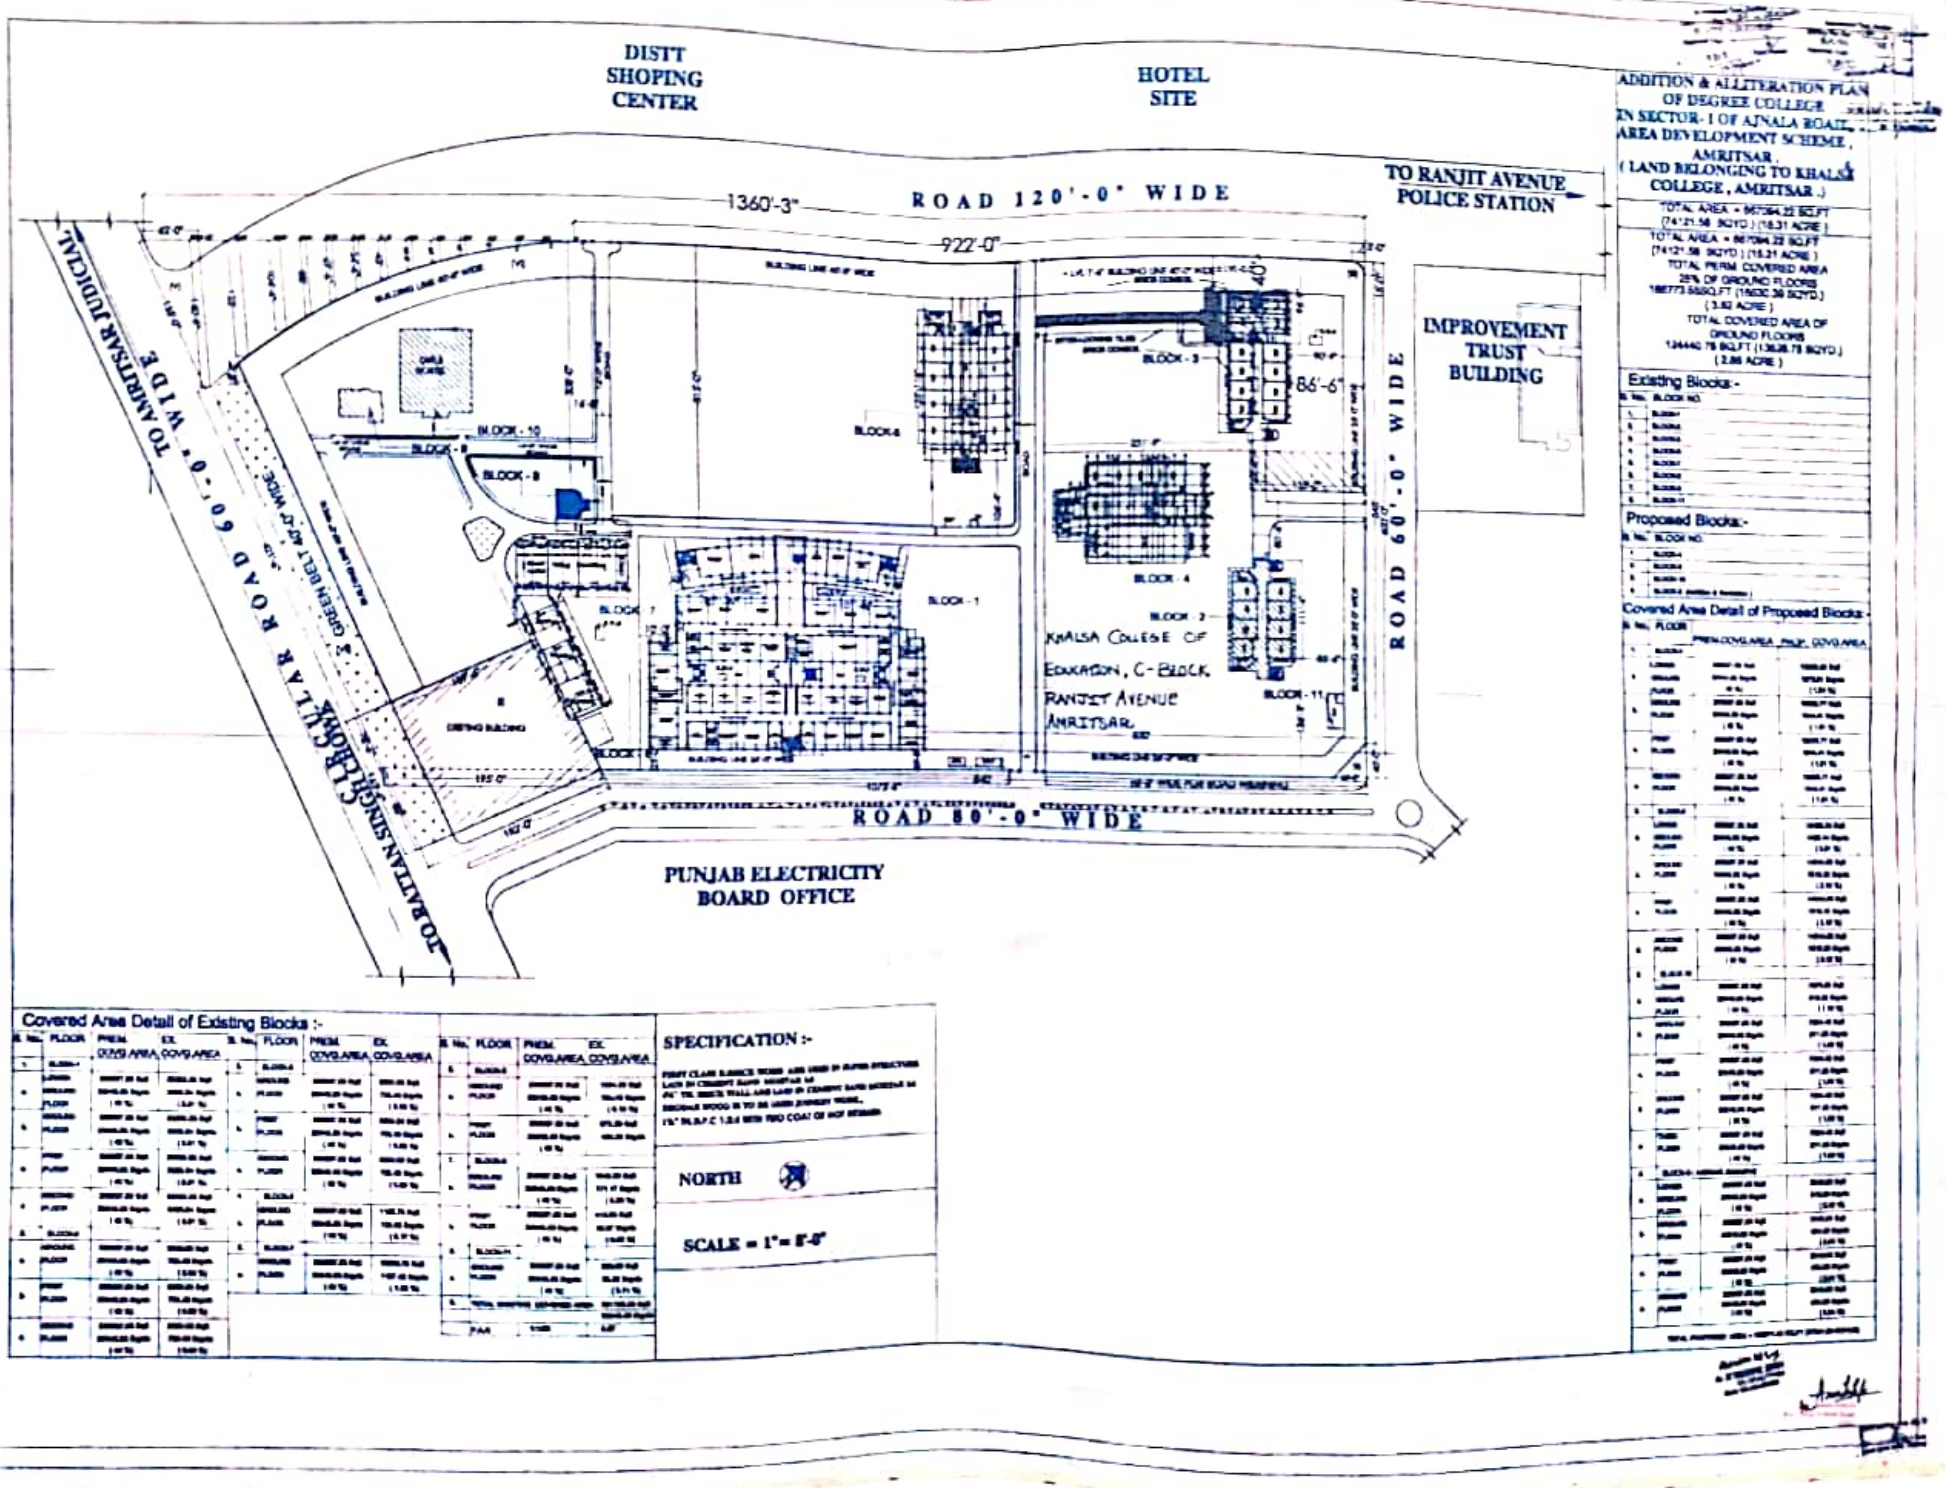

Scanned with CamScanner

KHALSA COLLEGE OF EDUCATION , C- BLOCK , RANJIT AVENUE AMRITSAR

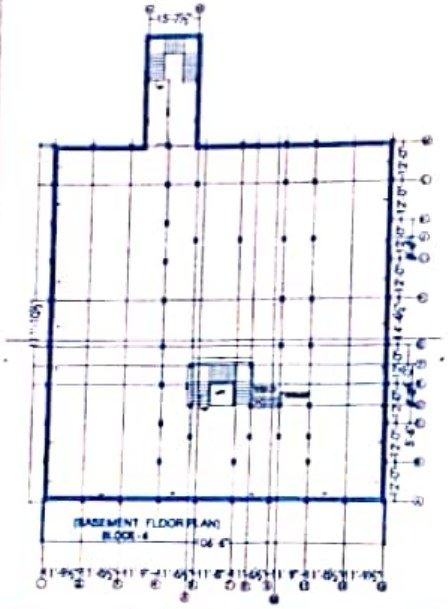

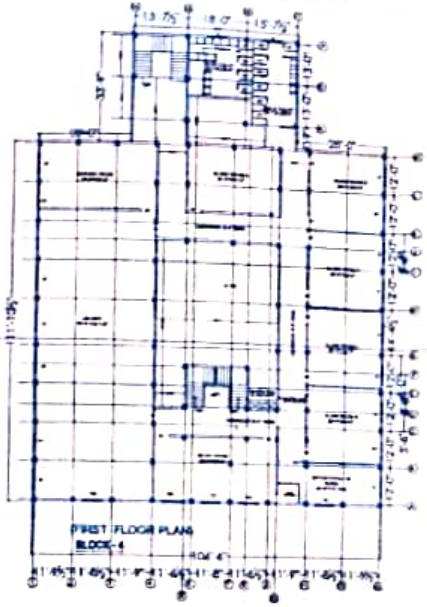

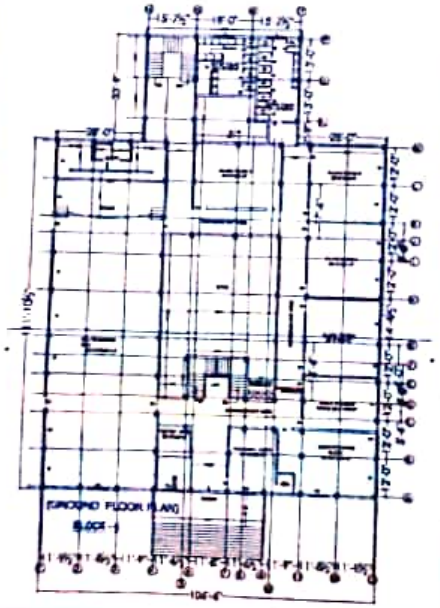

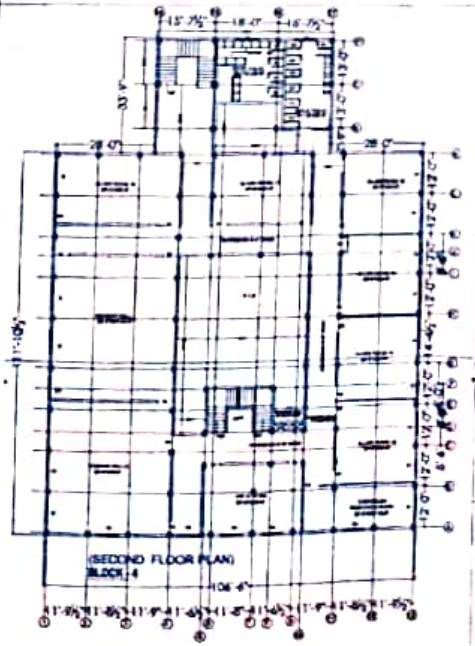

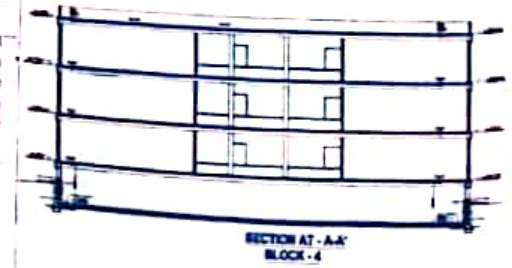

ADDITION & ALLITERATION PLAN OF DEGREE COLLEGE

IN SECTOR- I OF AJNALA ROAD , AREA DEVELOPMENT SCHEME , AMRITSAR .

(LAND BELONGING TO KHALSA COLLEGE , AMRITSAR .)

BLOCK-4

Covered Area Detail of Proposed Blocks :-

S. No.	FLOOR	PREM.COVG.AREA	PROP. COVG.AREA
1	BLOCK-4		
a	LOWER GROUND FLOOR	[illegible]	[illegible]
b	GROUND FLOOR	[illegible]	[illegible]
c	FIRST FLOOR	[illegible]	[illegible]
d	SECOND FLOOR	[illegible]	[illegible]

Wooden Details (Basement Floor)

S.No.	Code	Size	Sill Lvl.	Lintl Lvl.
1	V	[illegible]	[illegible]	[illegible]
2	W1	[illegible]	[illegible]	[illegible]
3	W	[illegible]	[illegible]	[illegible]

Wooden Details (Ground Floor)

S.No.	Code	Size	Sill Lvl.	Lintl Lvl.
1	D1	[illegible]	-	[illegible]
2	D2	[illegible]	-	[illegible]
3	D3	[illegible]	-	[illegible]
4	D4	[illegible]	-	[illegible]
5	D5	[illegible]	[illegible]	[illegible]
6	D6	[illegible]	[illegible]	[illegible]
7	D7	[illegible]	[illegible]	[illegible]
8	D8	[illegible]	[illegible]	[illegible]

Wooden Details (First Floor)

S.No.	Code	Size	Sill Lvl.	Lintl Lvl.
1	D1	[illegible]	-	[illegible]
2	D2	[illegible]	-	[illegible]
3	D3	[illegible]	-	[illegible]
4	D4	[illegible]	-	[illegible]
5	D5	[illegible]	[illegible]	[illegible]
6	D6	[illegible]	[illegible]	[illegible]
7	D7	[illegible]	[illegible]	[illegible]
8	D8	[illegible]	[illegible]	[illegible]

Wooden Details (Second Floor)

S.No.	Code	Size	Sill Lvl.	Lintl Lvl.
1	D1	[illegible]	-	[illegible]
2	D2	[illegible]	-	[illegible]
3	D3	[illegible]	-	[illegible]
4	D4	[illegible]	-	[illegible]
5	D5	[illegible]	[illegible]	[illegible]
6	D6	[illegible]	[illegible]	[illegible]
7	D7	[illegible]	[illegible]	[illegible]
8	D8	[illegible]	[illegible]	[illegible]

SPECIFICATION :-

[illegible]

SCALE = 1" = 8'-0"

Scanned with CamScanner

KHALSA COLLEGE OF EDUCATION, RANJIT AVENUE, AMRITSAR. (B.Ed.M.Ed)

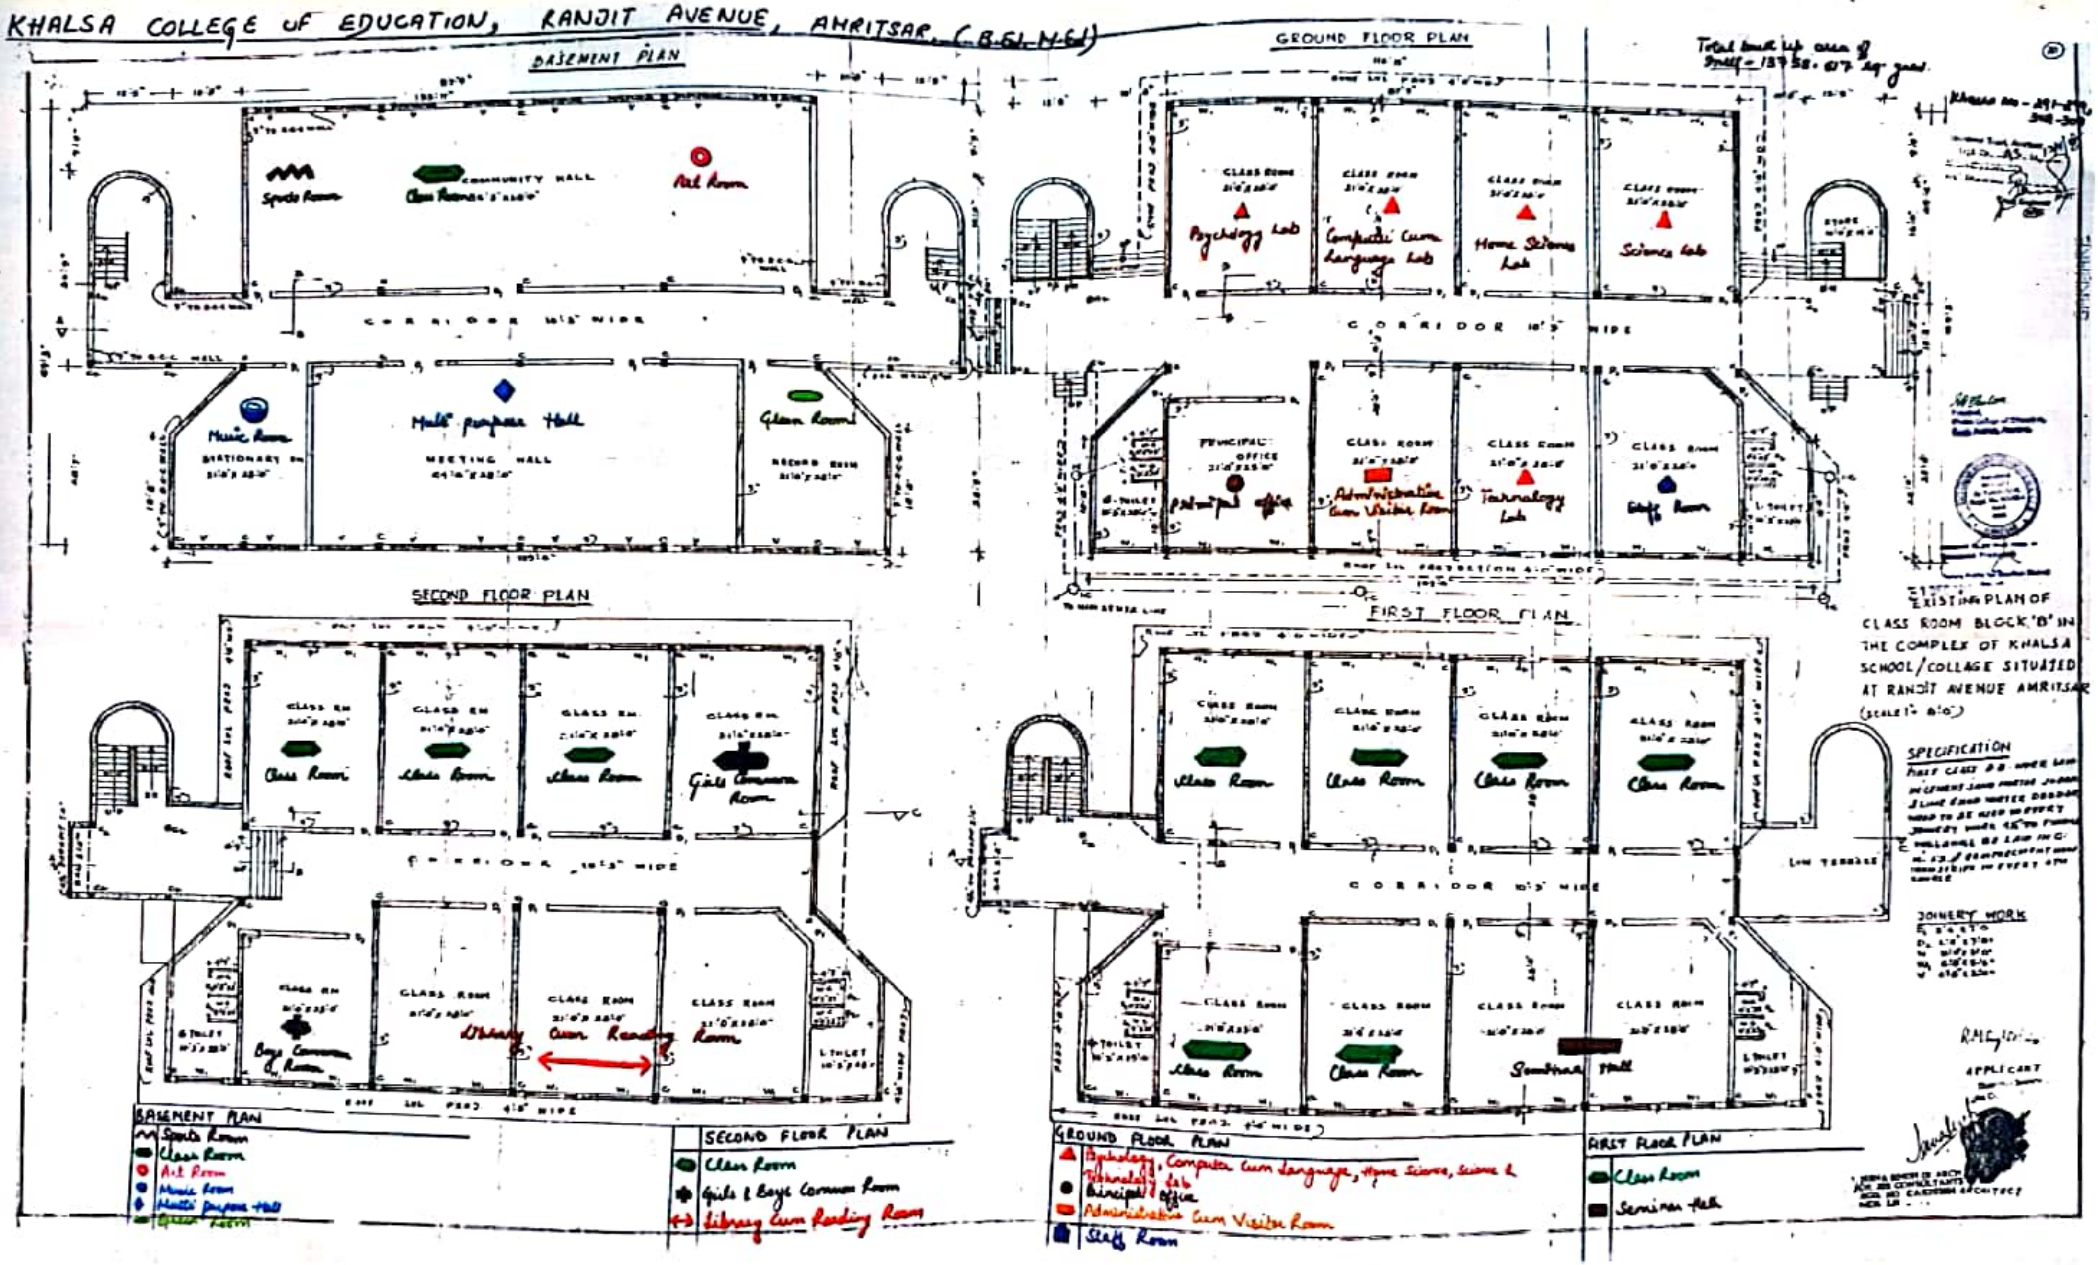

Scanned with CamScanner